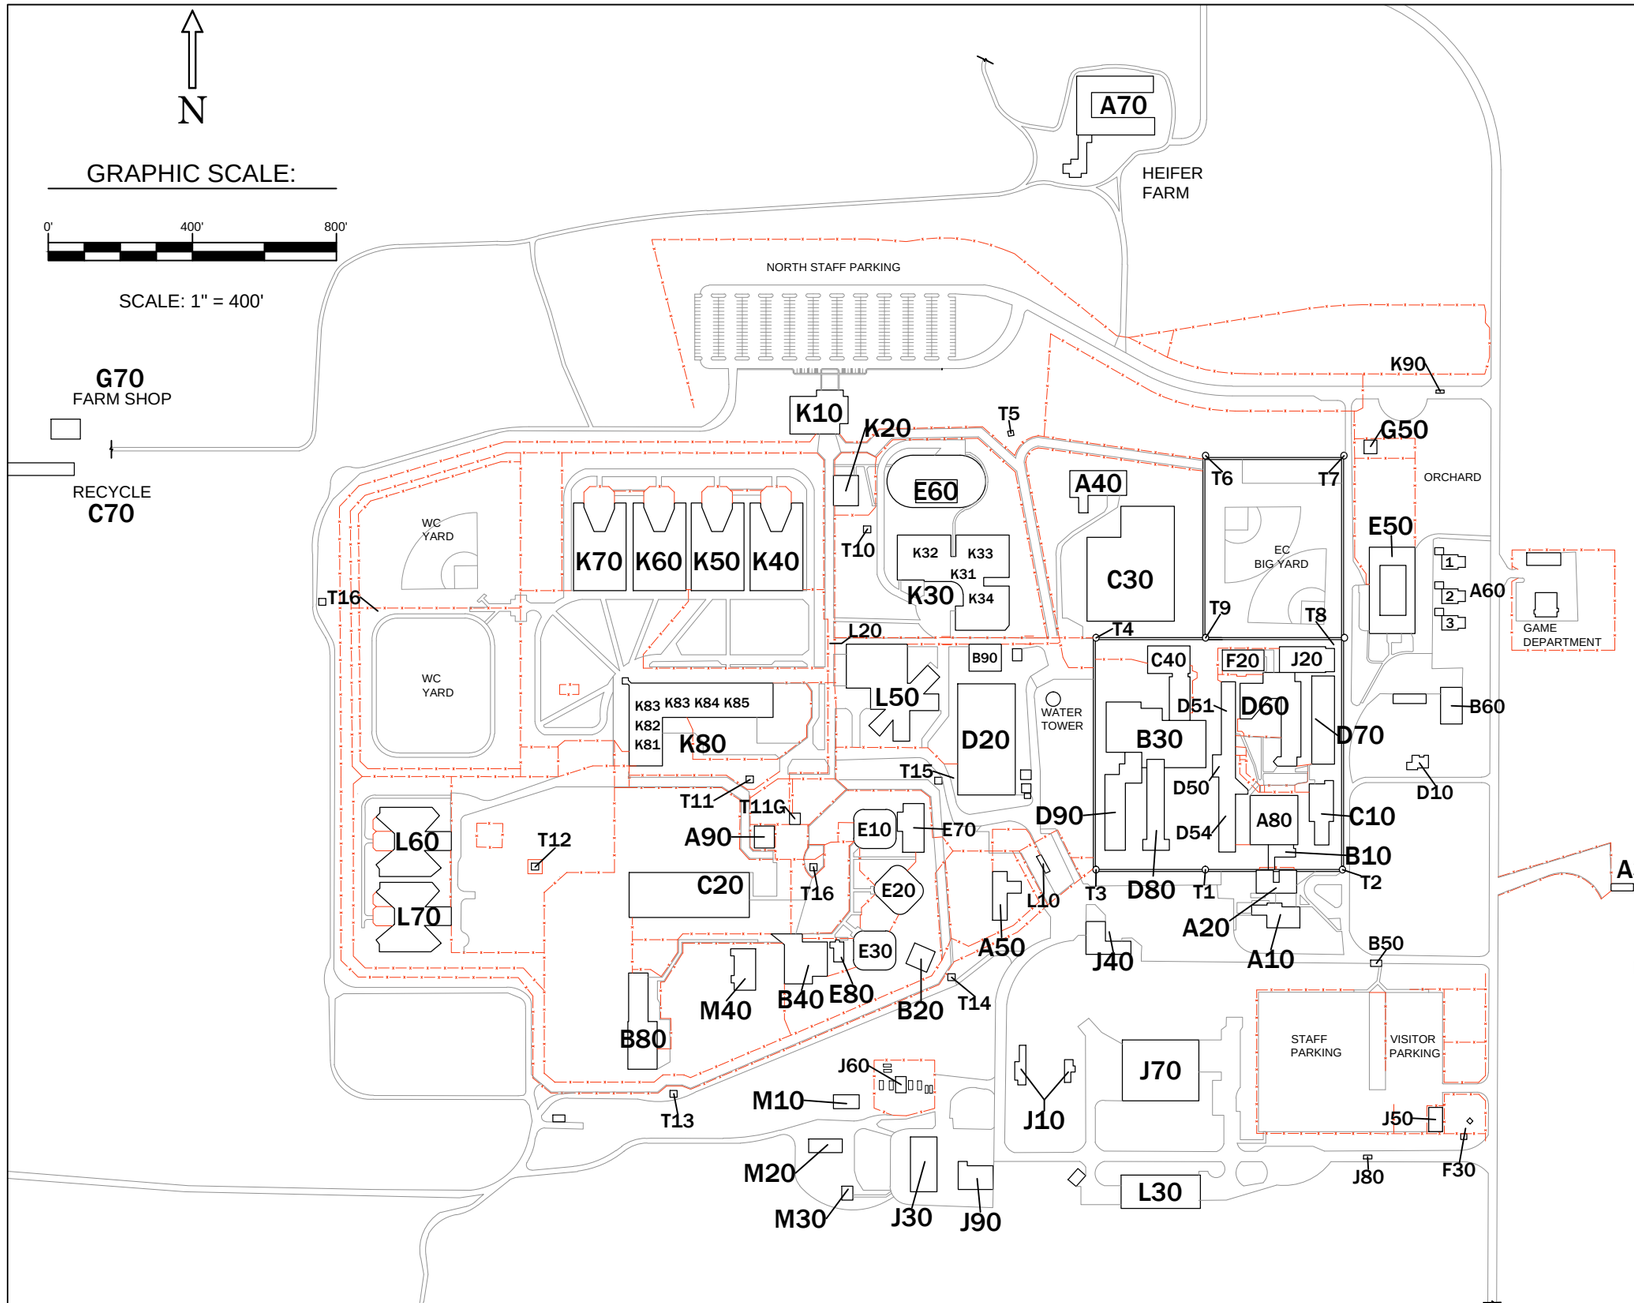

WASHINGTON STATE PENITENTIARY
SITE PLAN

LEGEND

A-10	NEW ADMIN BLDG
A-20	OLD ADMIN BLDG
A-30	TRAINING CENTER
A-40	ELEC. & PLANT MAINTENANCE
A-50	TRANSPORT & CLOTHING
A-60	COTTAGES 1, 2, & 3
A-70	OLD HEIFER FARM
A-80	MASTER CNTRL BUILDING
A-90	ELECTRICAL SUB STATION B
B-10	EC FAMILY VISITING
B-20	SC EXTENED FAMILY VISITING
B-30	EC FOOD SERVICES
B-40	SC ADMIN BUILDING
B-50	EC GATEHOUSE
B-60	GREENHOUSE
B-80	SC RECREACTION
B-90	HEATING PLANT/POWERHOUSE
C-10	EC OLD HOSPITAL
C-20	SC INDUSTRIES BLDG
C-30	EC INDUSTRIES BLDG
C-40	EC INMATE ACTIVITIES CENTER
C-60	MOTOR POOL
C-70	RECYCLE
D-10	WARDEN'S RESIDENCE
D-20	WAREHOUSE/GENERAL STORES
D-50	EC CLINIC & MENTAL HEALTH
D-51	UNIT 1 - CLOSED
D-54	UNIT 4 - CLOSED
D-60	UNIT 10
D-70	UNIT 6
D-80	UNIT 7 - CLOSED
D-90	UNIT 8
E-10	ADAMS UNIT
E-20	BAKER UNIT
E-30	RAINIER UNIT
E-50	MSU HOUSING - CLOSED
E-60	IMU NORTH
E-70	SC ANNEX A
E-80	SC ANNEX B
F-20	VOCATIONAL EDUCATION
F-30	CITY WATER & SEWER
G-10	WEAPONS RANGE
G-50	MSU FAMILY VISITING
G-70	FARM SHOP
J-10	POTATO CELLAR/STORAGE
J-20	EXECUTION CHAMBER
J-30	MOTOR POOL
J-40	TELECOM BUILDING
J-50	CAPITAL PROJECTS OFFICE
J-60	EMERGENCY GENERATOR
J-70	WARE HOUSE
J-80	SOUTH GATE HOUSE
J-90	WWCC AVT
K-10	WC ADMIINISTRATION
K-20	WC VISITING
K-30	IMU SOUTH
	K31 - ADMIIN SECTION
	K32 - POD #1 A-B-C
	K33 - POD #2 D-E-F
	K34 - POD #3 G-H-J
K-40	UNIT DELTA
K-50	UNIT FOX
K-60	UNIT GOLF
K-70	UNIT GOLF
K-80	BUILDING H
	K81 - RECREATION
	K82 - OPS, CNTRL, EDU, LIB
	K83 - CHAPEL
	K84 - FOOD SERVICES
	K85 - WC SHIFT OFFICE
	K86 - CAPT. AREA, HEARINGS
	K87 - OPTS CNTRL BOOTH
K-90	NORTH GATE HOUSE
L-10	TOWER GATE - SALLYPORT
L-20	WC MOVEMENT CNTRL
L-30	CI WAREHOUSE
L-50	HEALTH SERVICES BLDG
L-60	VICTOR UNIT
L-70	WILLIAM UNIT
M-10	WWCC CARPENTRY CLASS
M-20	WWCC DIESSEL MECH CLASS
M-30	CAPITAL PROJECTS SHOP
M-40	WWCC CLASSROOM
T1-T17	Towers