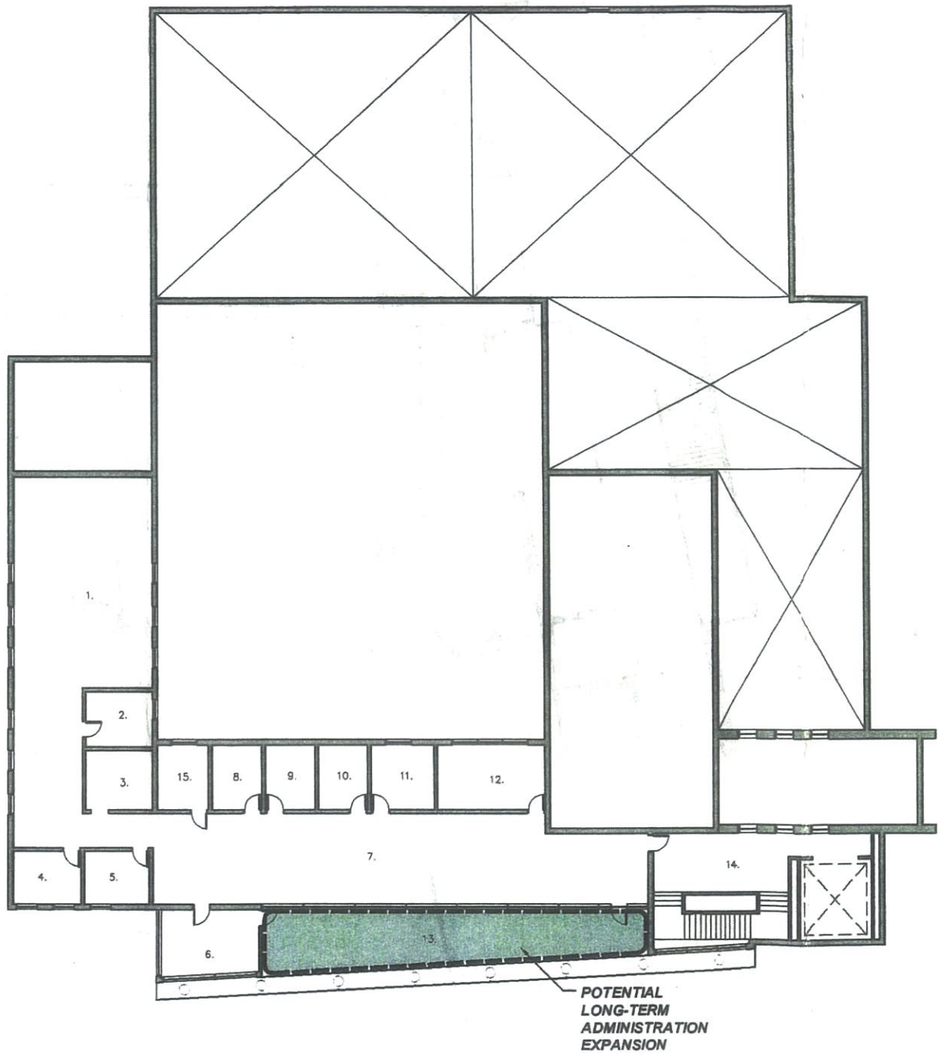

1. OPEN OFFICE
2. PRIVATE OFFICE
3. WORK RM.
4. PRIVATE OFFICE
5. PRIVATE OFFICE
6. CONFERENCE RM.
7. OPEN OFFICE
8. PRIVATE OFFICE
9. PRIVATE OFFICE
10. PRIVATE OFFICE
11. PRIVATE OFFICE
12. CONFERENCE RM.
13. OUTDOOR TERRACE
14. LOBBY
15. OFFICE

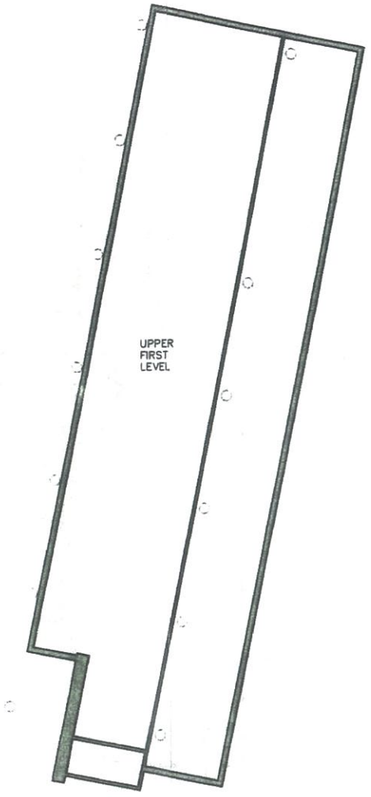

N

SECOND FLOOR PLAN

Scale: 1"=30'

NORTHWEST MUSEUM OF ARTS & CULTURE
PRE DESIGN

2316 W. 1st Avenue Spokane, WA 99201

NAC | ARCHITECTURE

NAC NO	111-08068
FILE	XXXXX
DRAWN	XXX
CHECKED	XXX
DATE	~~12-08-2008~~ 1/19/09

A

3.5

2008 NAC Inc

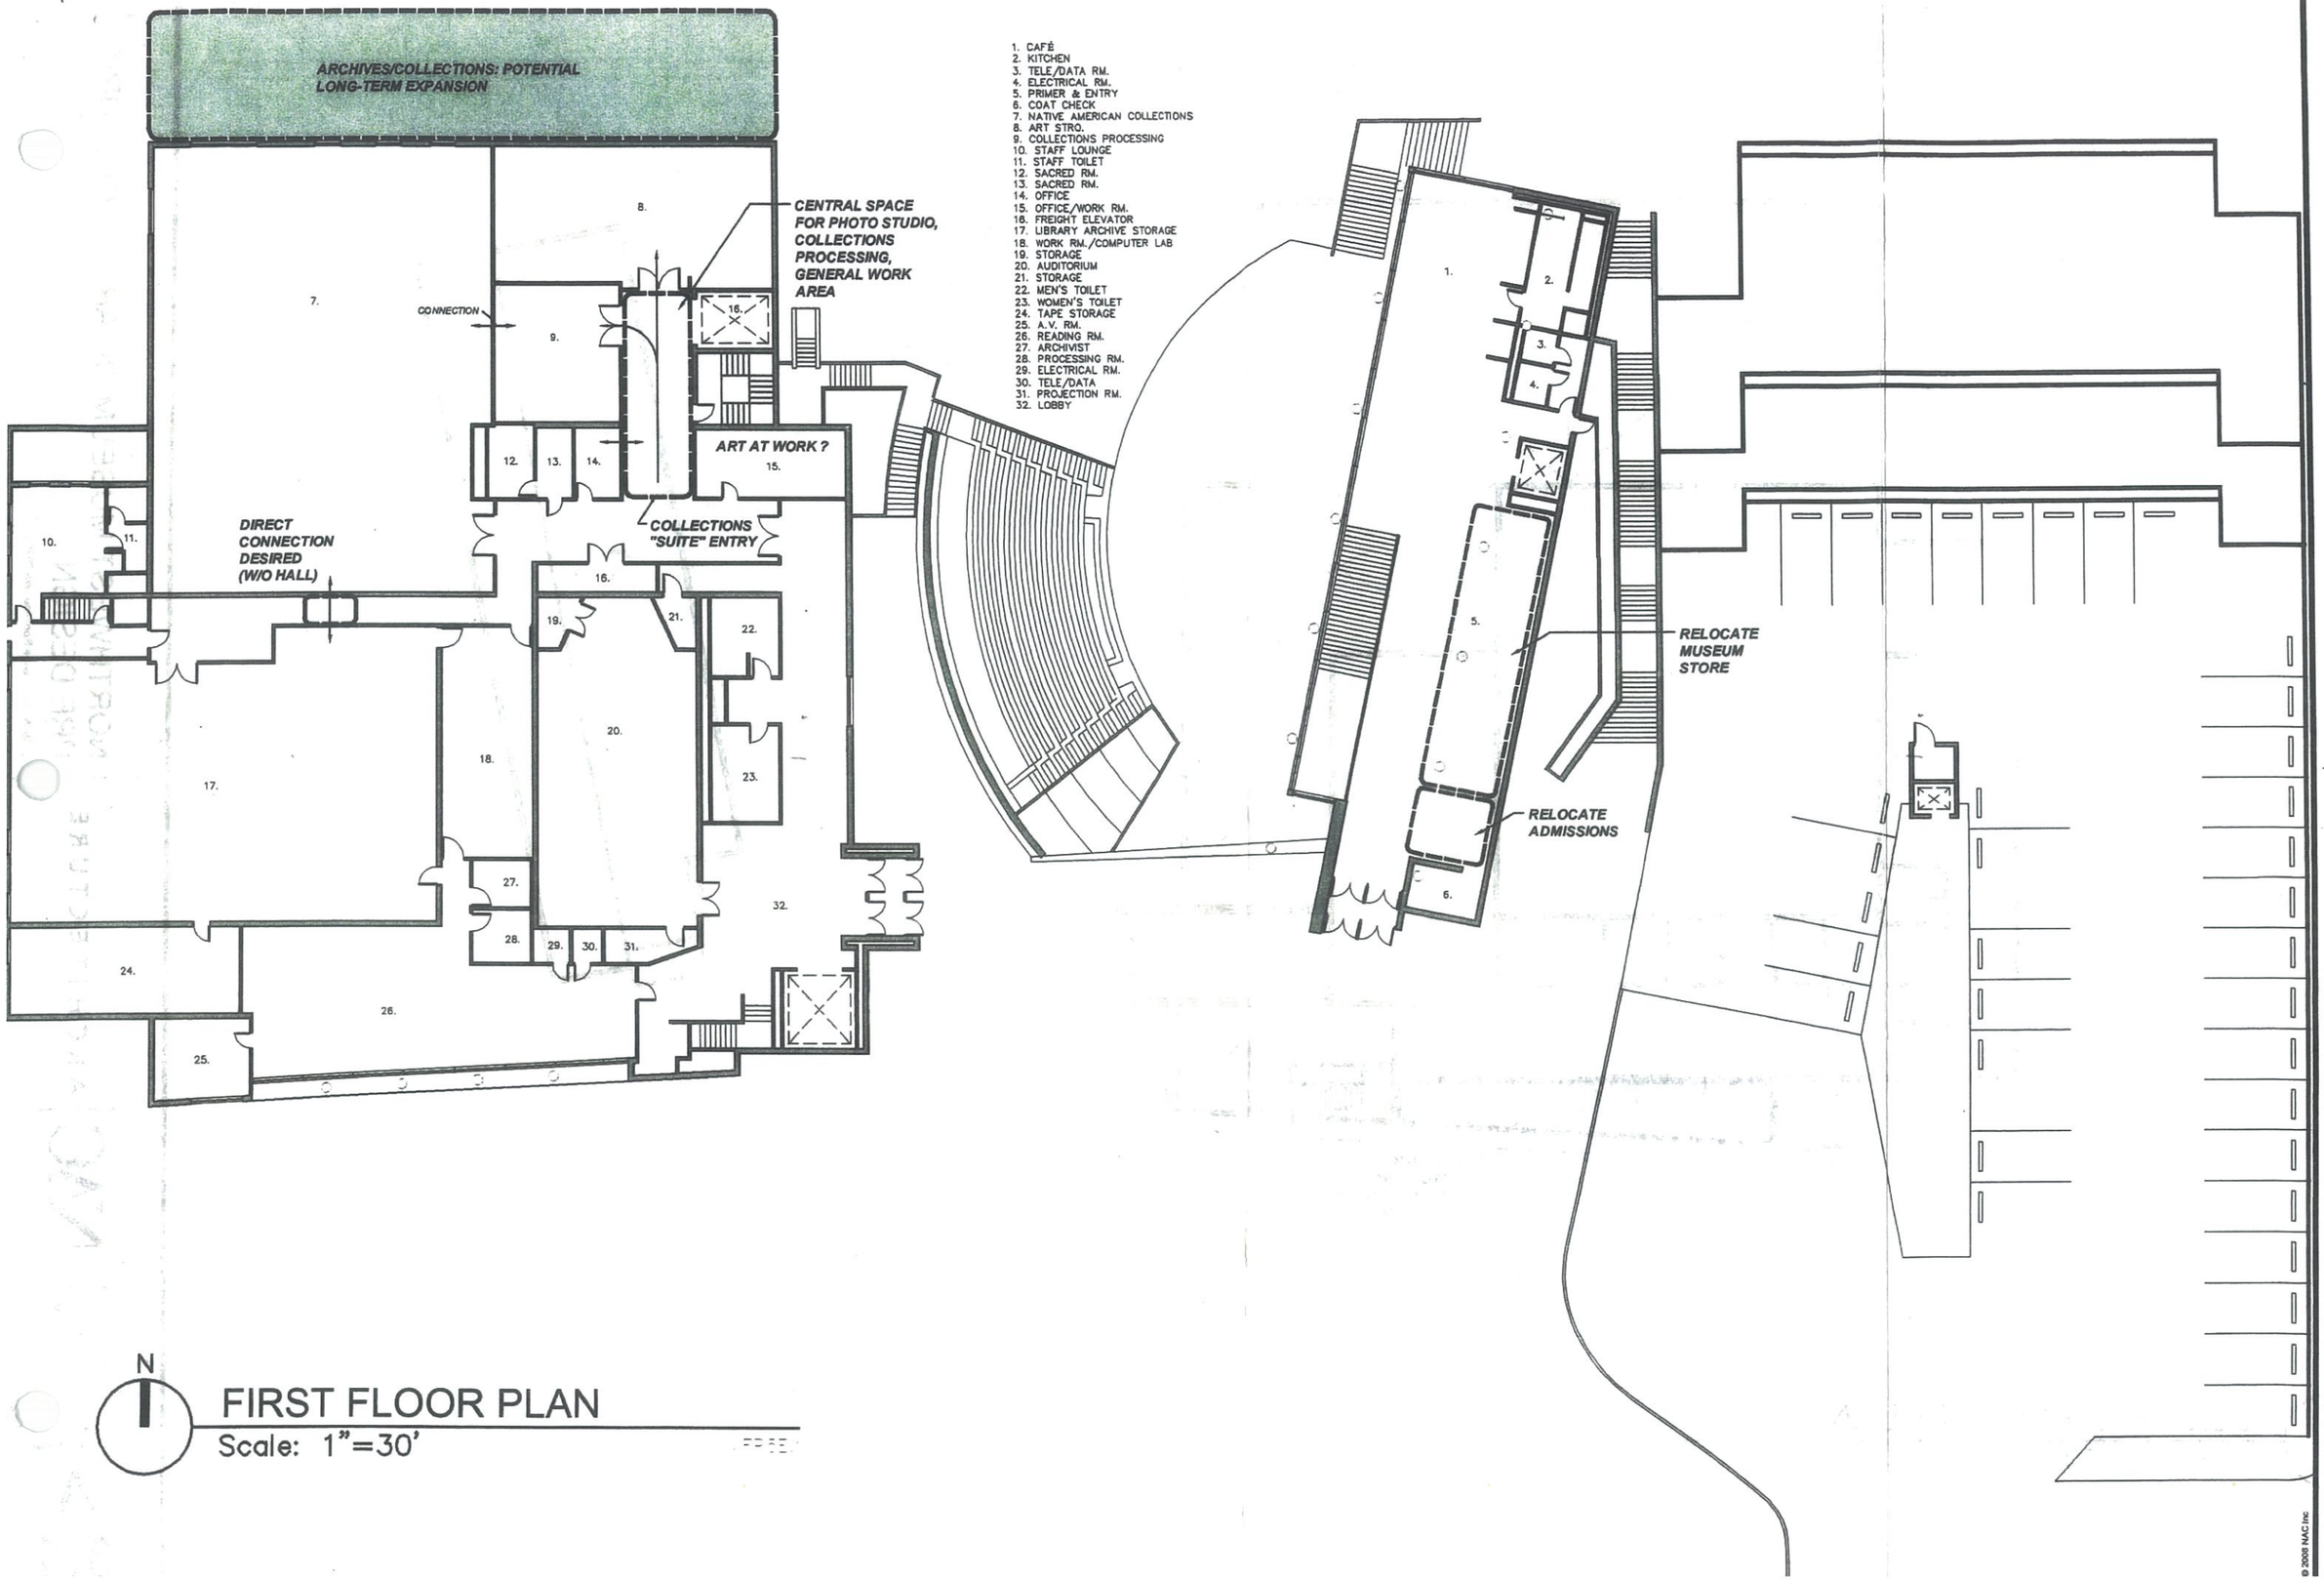

FIRST FLOOR PLAN

Scale: 1"=30'

NORTHWEST MUSEUM OF ARTS & CULTURE
PRE DESIGN
2316 W. 1st Avenue Spokane, WA 99201

NAC | ARCHITECTURE

NAC NO	111-08068
FILE	XXXXX
DRAWN	XXX
CHECKED	XXX
DATE	~~12-08-2008~~ 1/14/09

A

3.4

© 2008 NAC Inc

Northwest Museum of Arts & Culture

Cheney Cowles Center building

Administration Offices **Level: 2**

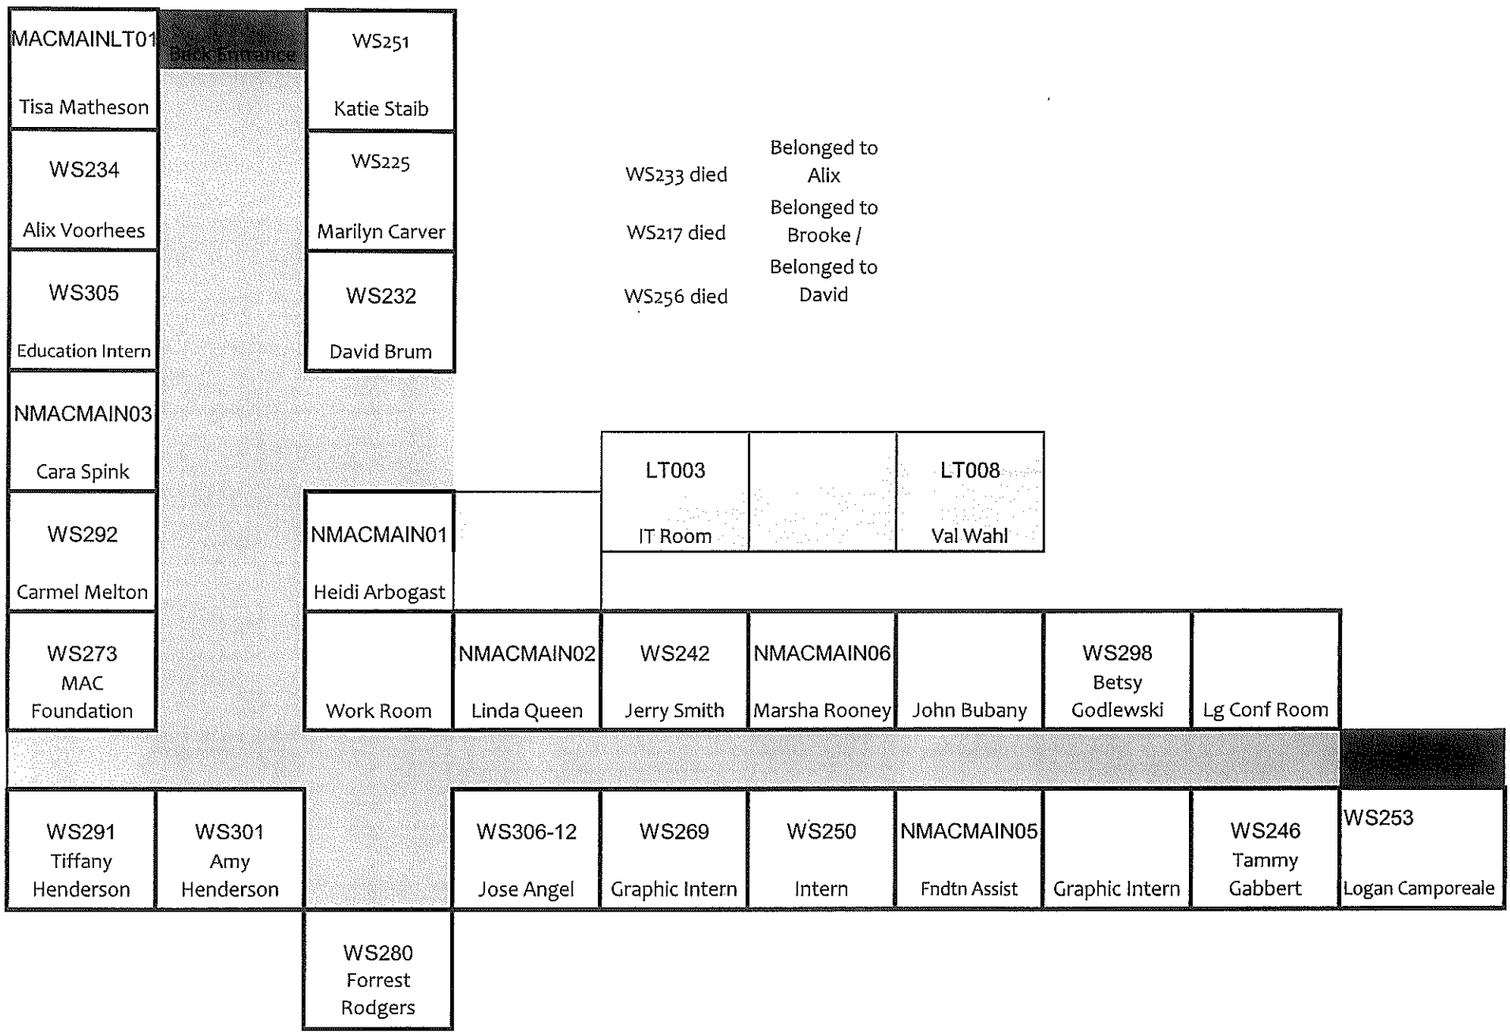

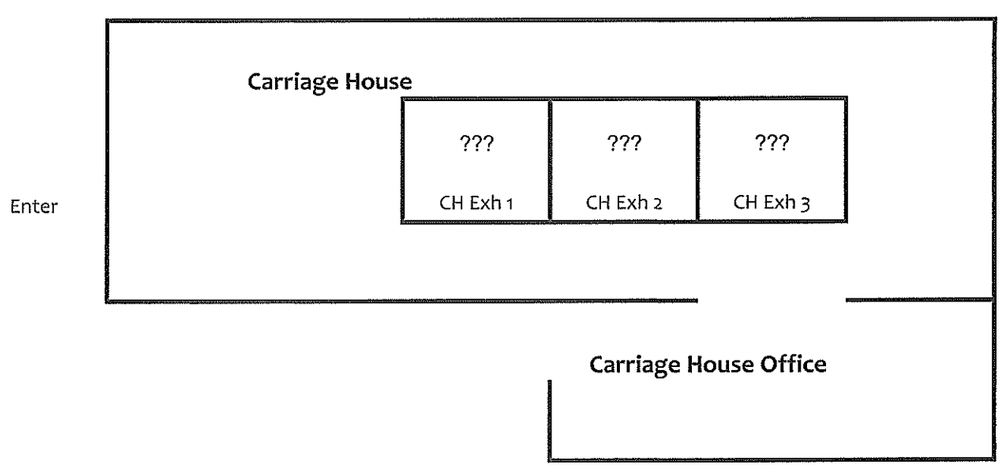

Cheney Cowles Center building **Level 1**

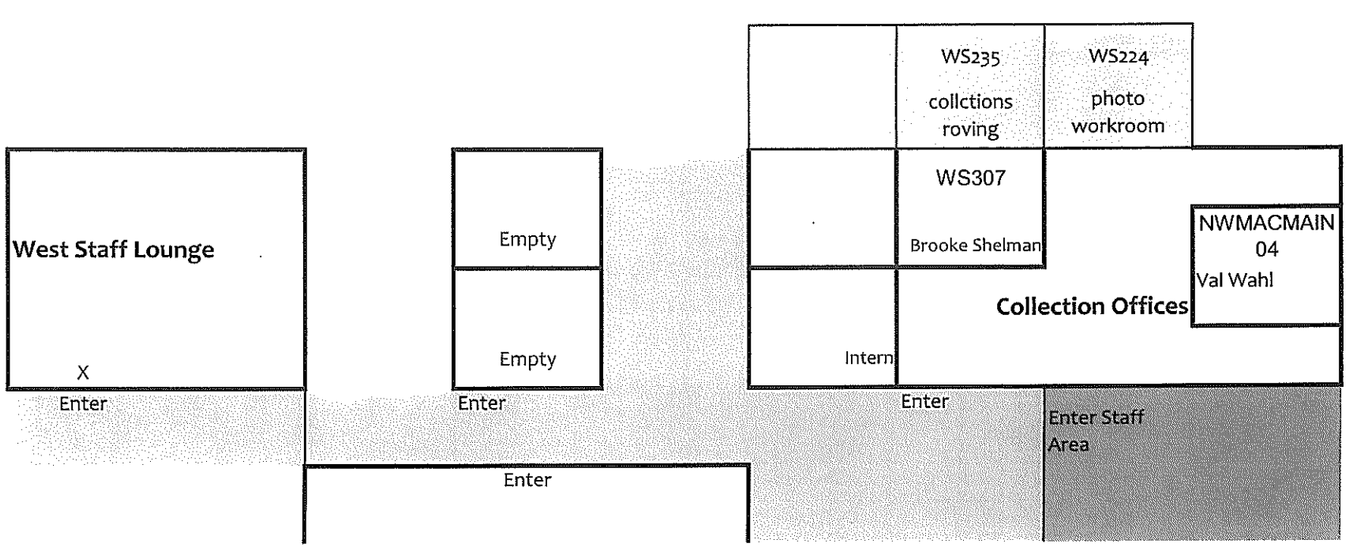

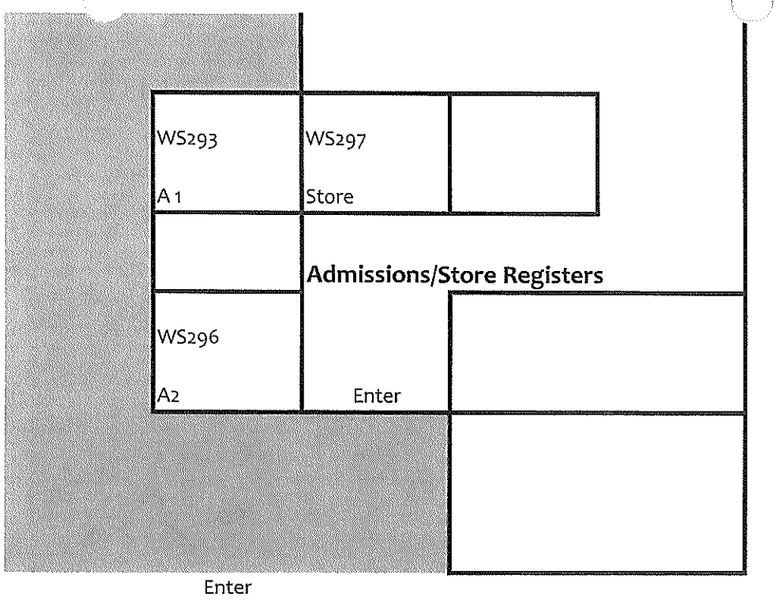

Exhibit Building Level L1

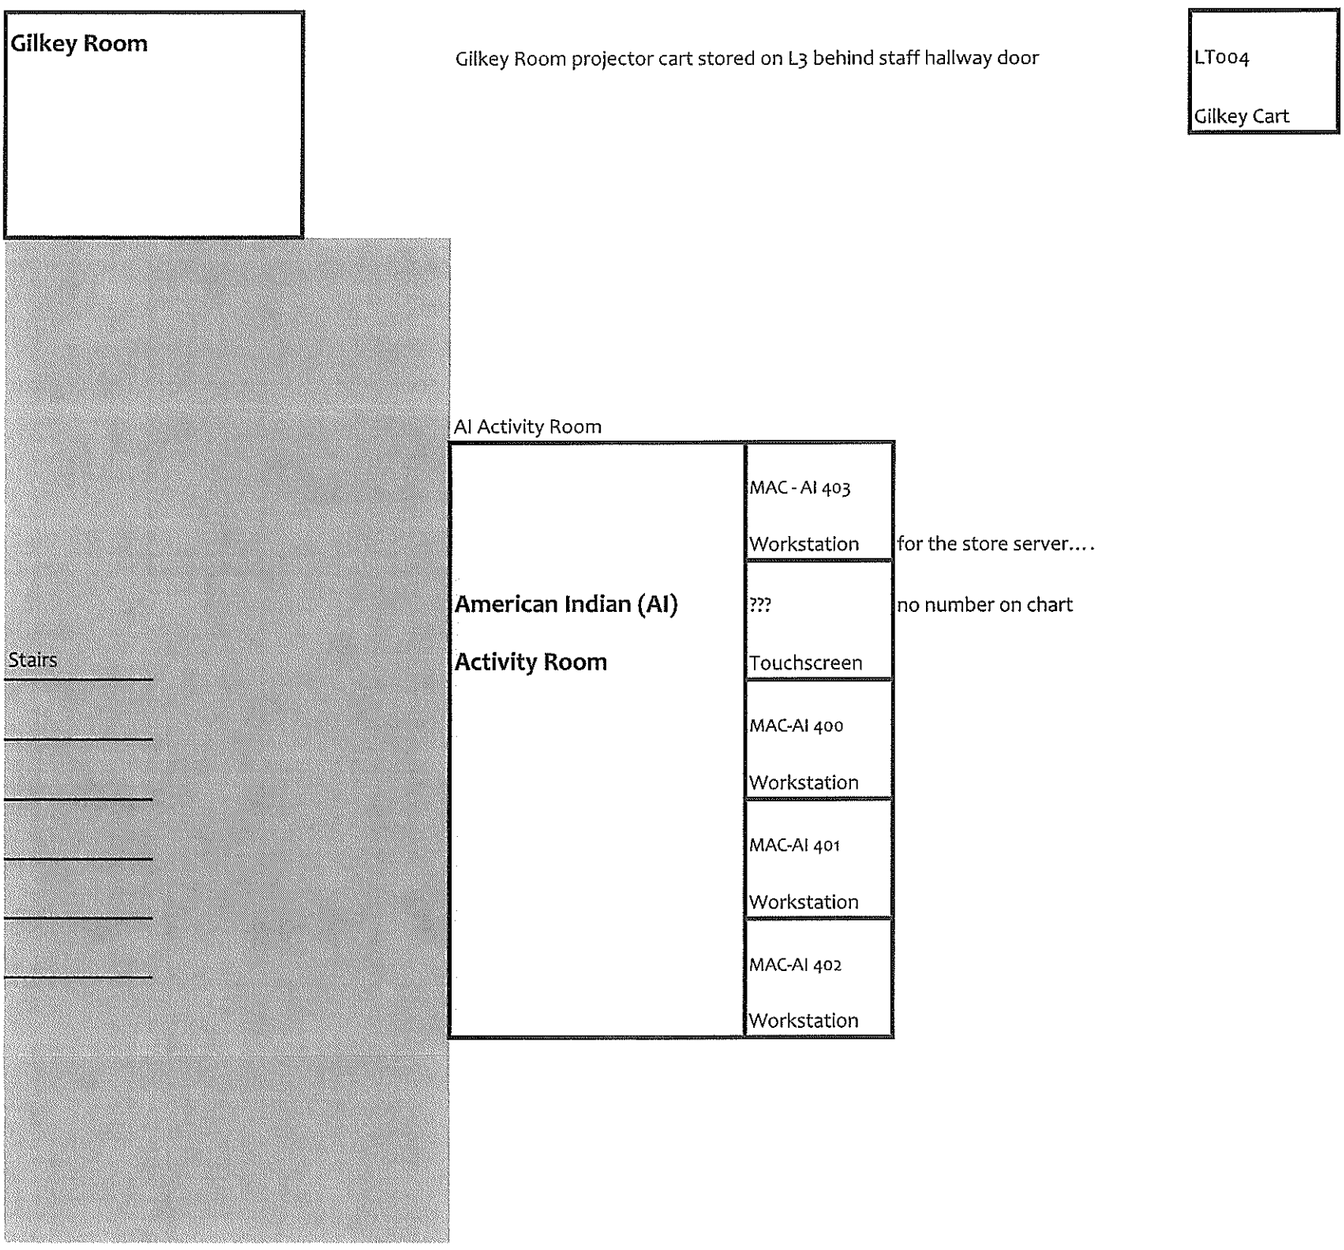

Exhibit Building Level L2

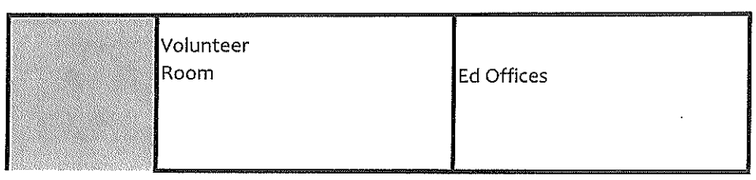

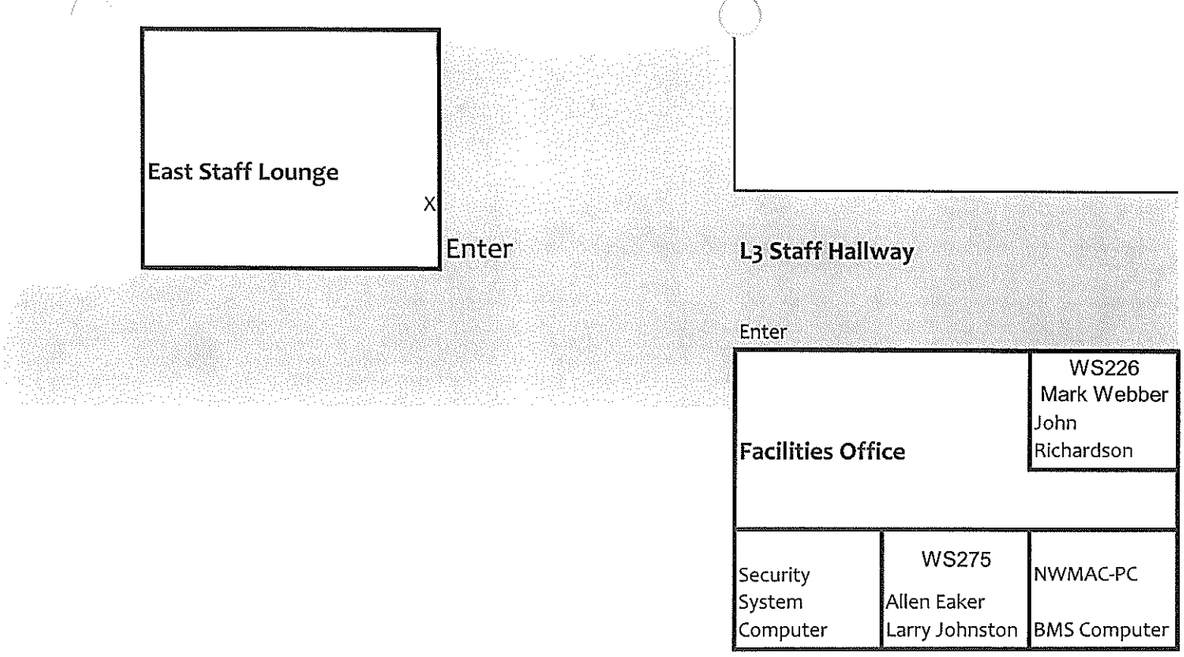
East Staff Lounge
X
Enter
L3 Staff Hallway
Enter
Facilities Office
WS226
Mark Webber
John
Richardson
Security
System
Computer
WS275
Allen Eaker
Larry Johnston
NWMAC-PC
BMS Computer