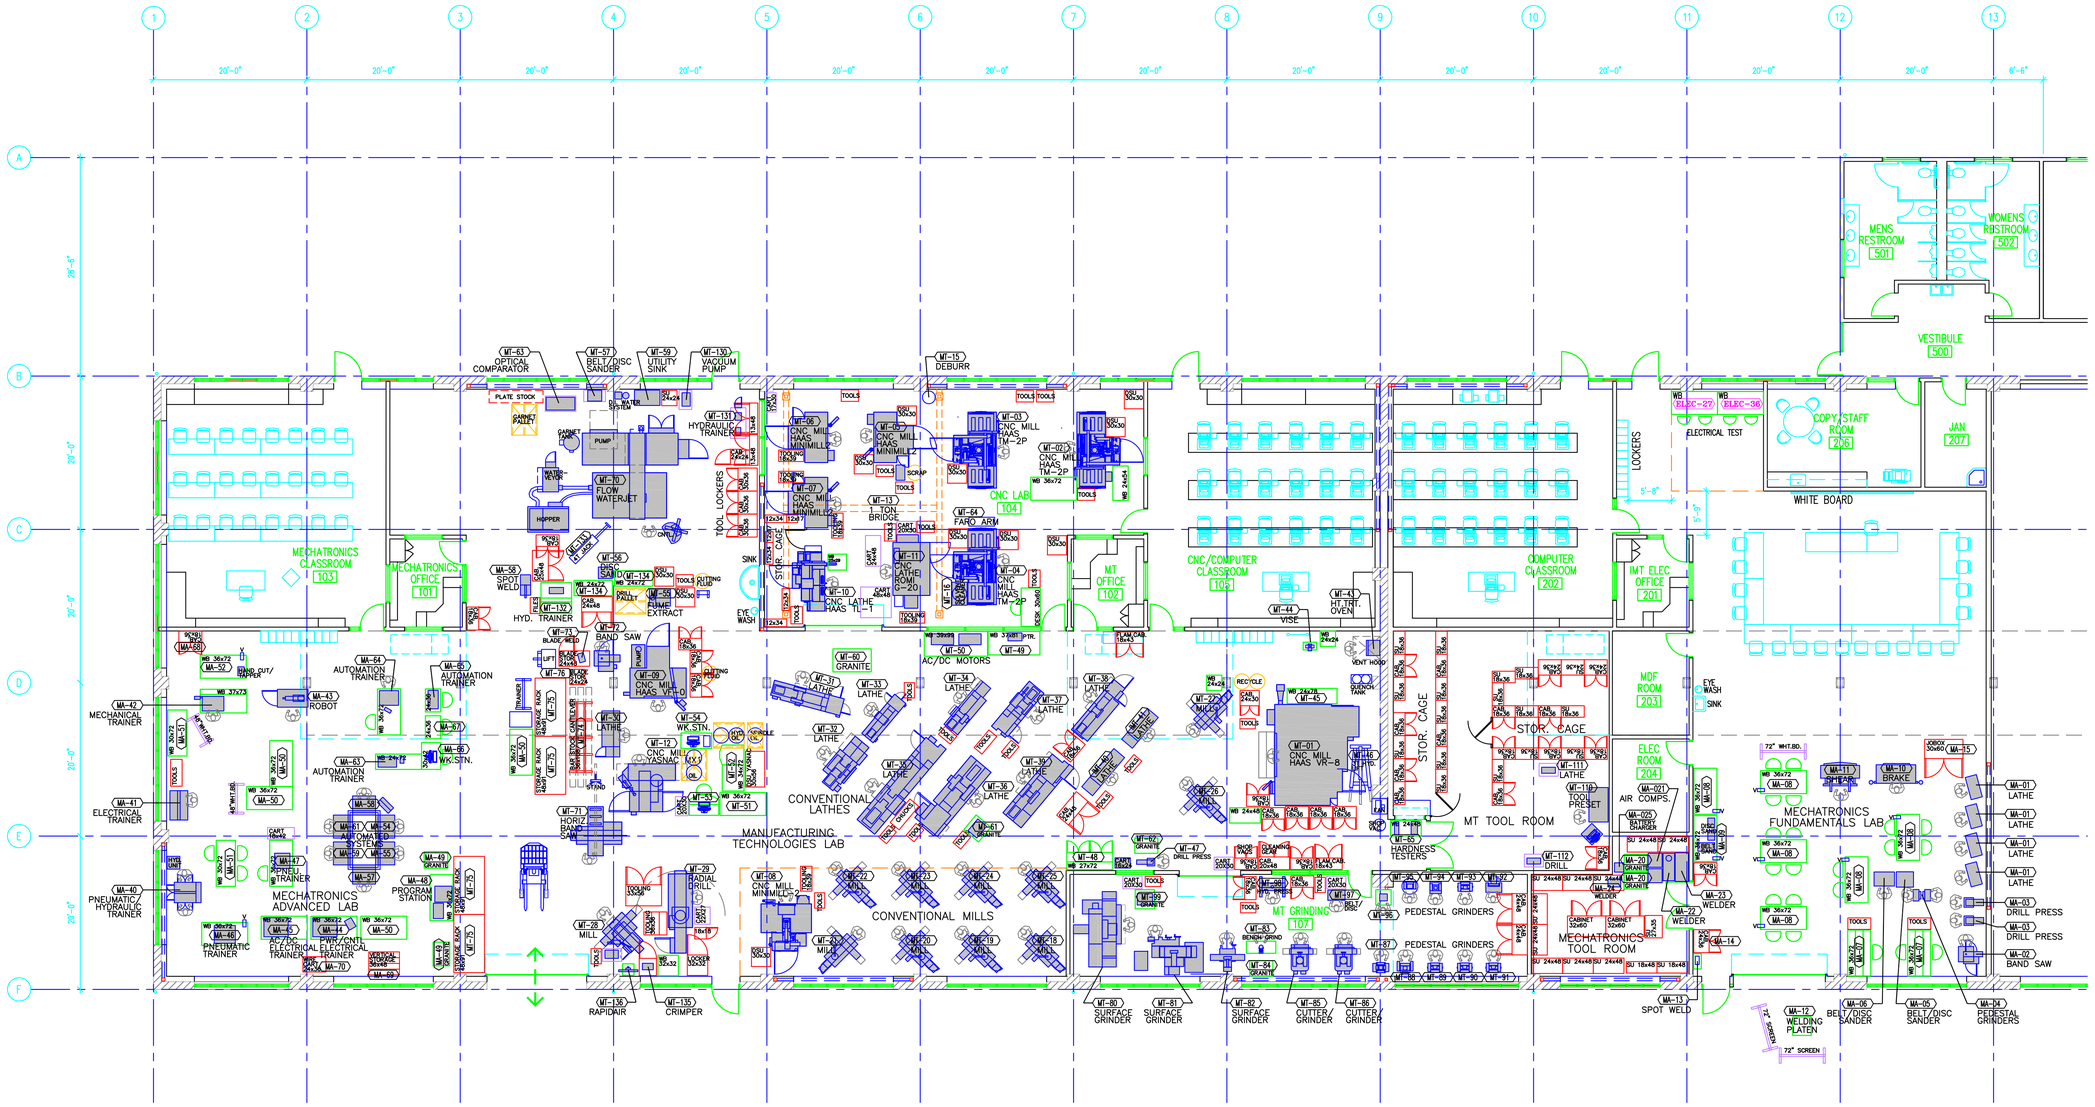

CPTC LAKEWOOD CAMPUS - BUILDING 25 PARTIAL PLAN

SCALE: 1/8"=1'-0"

NORTH
W E
S

PRELIMINARY
For Discussion Only

GRAPHIC SCALE
4' 0' 4' 8' 12' 16' 20'
1/8"=1'-0"

COPYRIGHT 2016 PINNACLE CONSULTING GROUP, INC. THIS DOCUMENT, AND THE IDEAS AND DESIGNS INCORPORATED HEREIN, AS AN INSTRUMENT OF PROFESSIONAL SERVICE, IS THE PROPERTY OF THE PINNACLE CONSULTING GROUP, INC. AND IS NOT TO BE USED OR REPRODUCED, IN WHOLE OR IN PART, FOR ANY OTHER PROJECT WITHOUT THE WRITTEN AUTHORIZATION OF THE PINNACLE CONSULTING GROUP, INC.

The Pinnacle Consulting Group, Inc.
Industrial Engineering Consultants and Facility Planners
Phone (360) 563-6511 Internet: www.pinnaclegrp.com Fax (360) 563-1041
114 Avenue "C" Snohomish, Washington 98290

PROJECT: CLOVER PARK TECHNICAL COLLEGE LAKEWOOD, WA

SHEET TITLE: CPTC LAKEWOOD CAMPUS - BUILDING 25 PARTAIL PLAN

REVISIONS

NO.	DATE	ITEM
0	6/6/16	ISSUED FOR REVIEW

APPROVALS

DRAFTER: KS
CHECKED: SF
APPROVED: --

DATE: 6/6/2016

PROJECT NO: 4769.00

SHEET NO: EXISTING-1