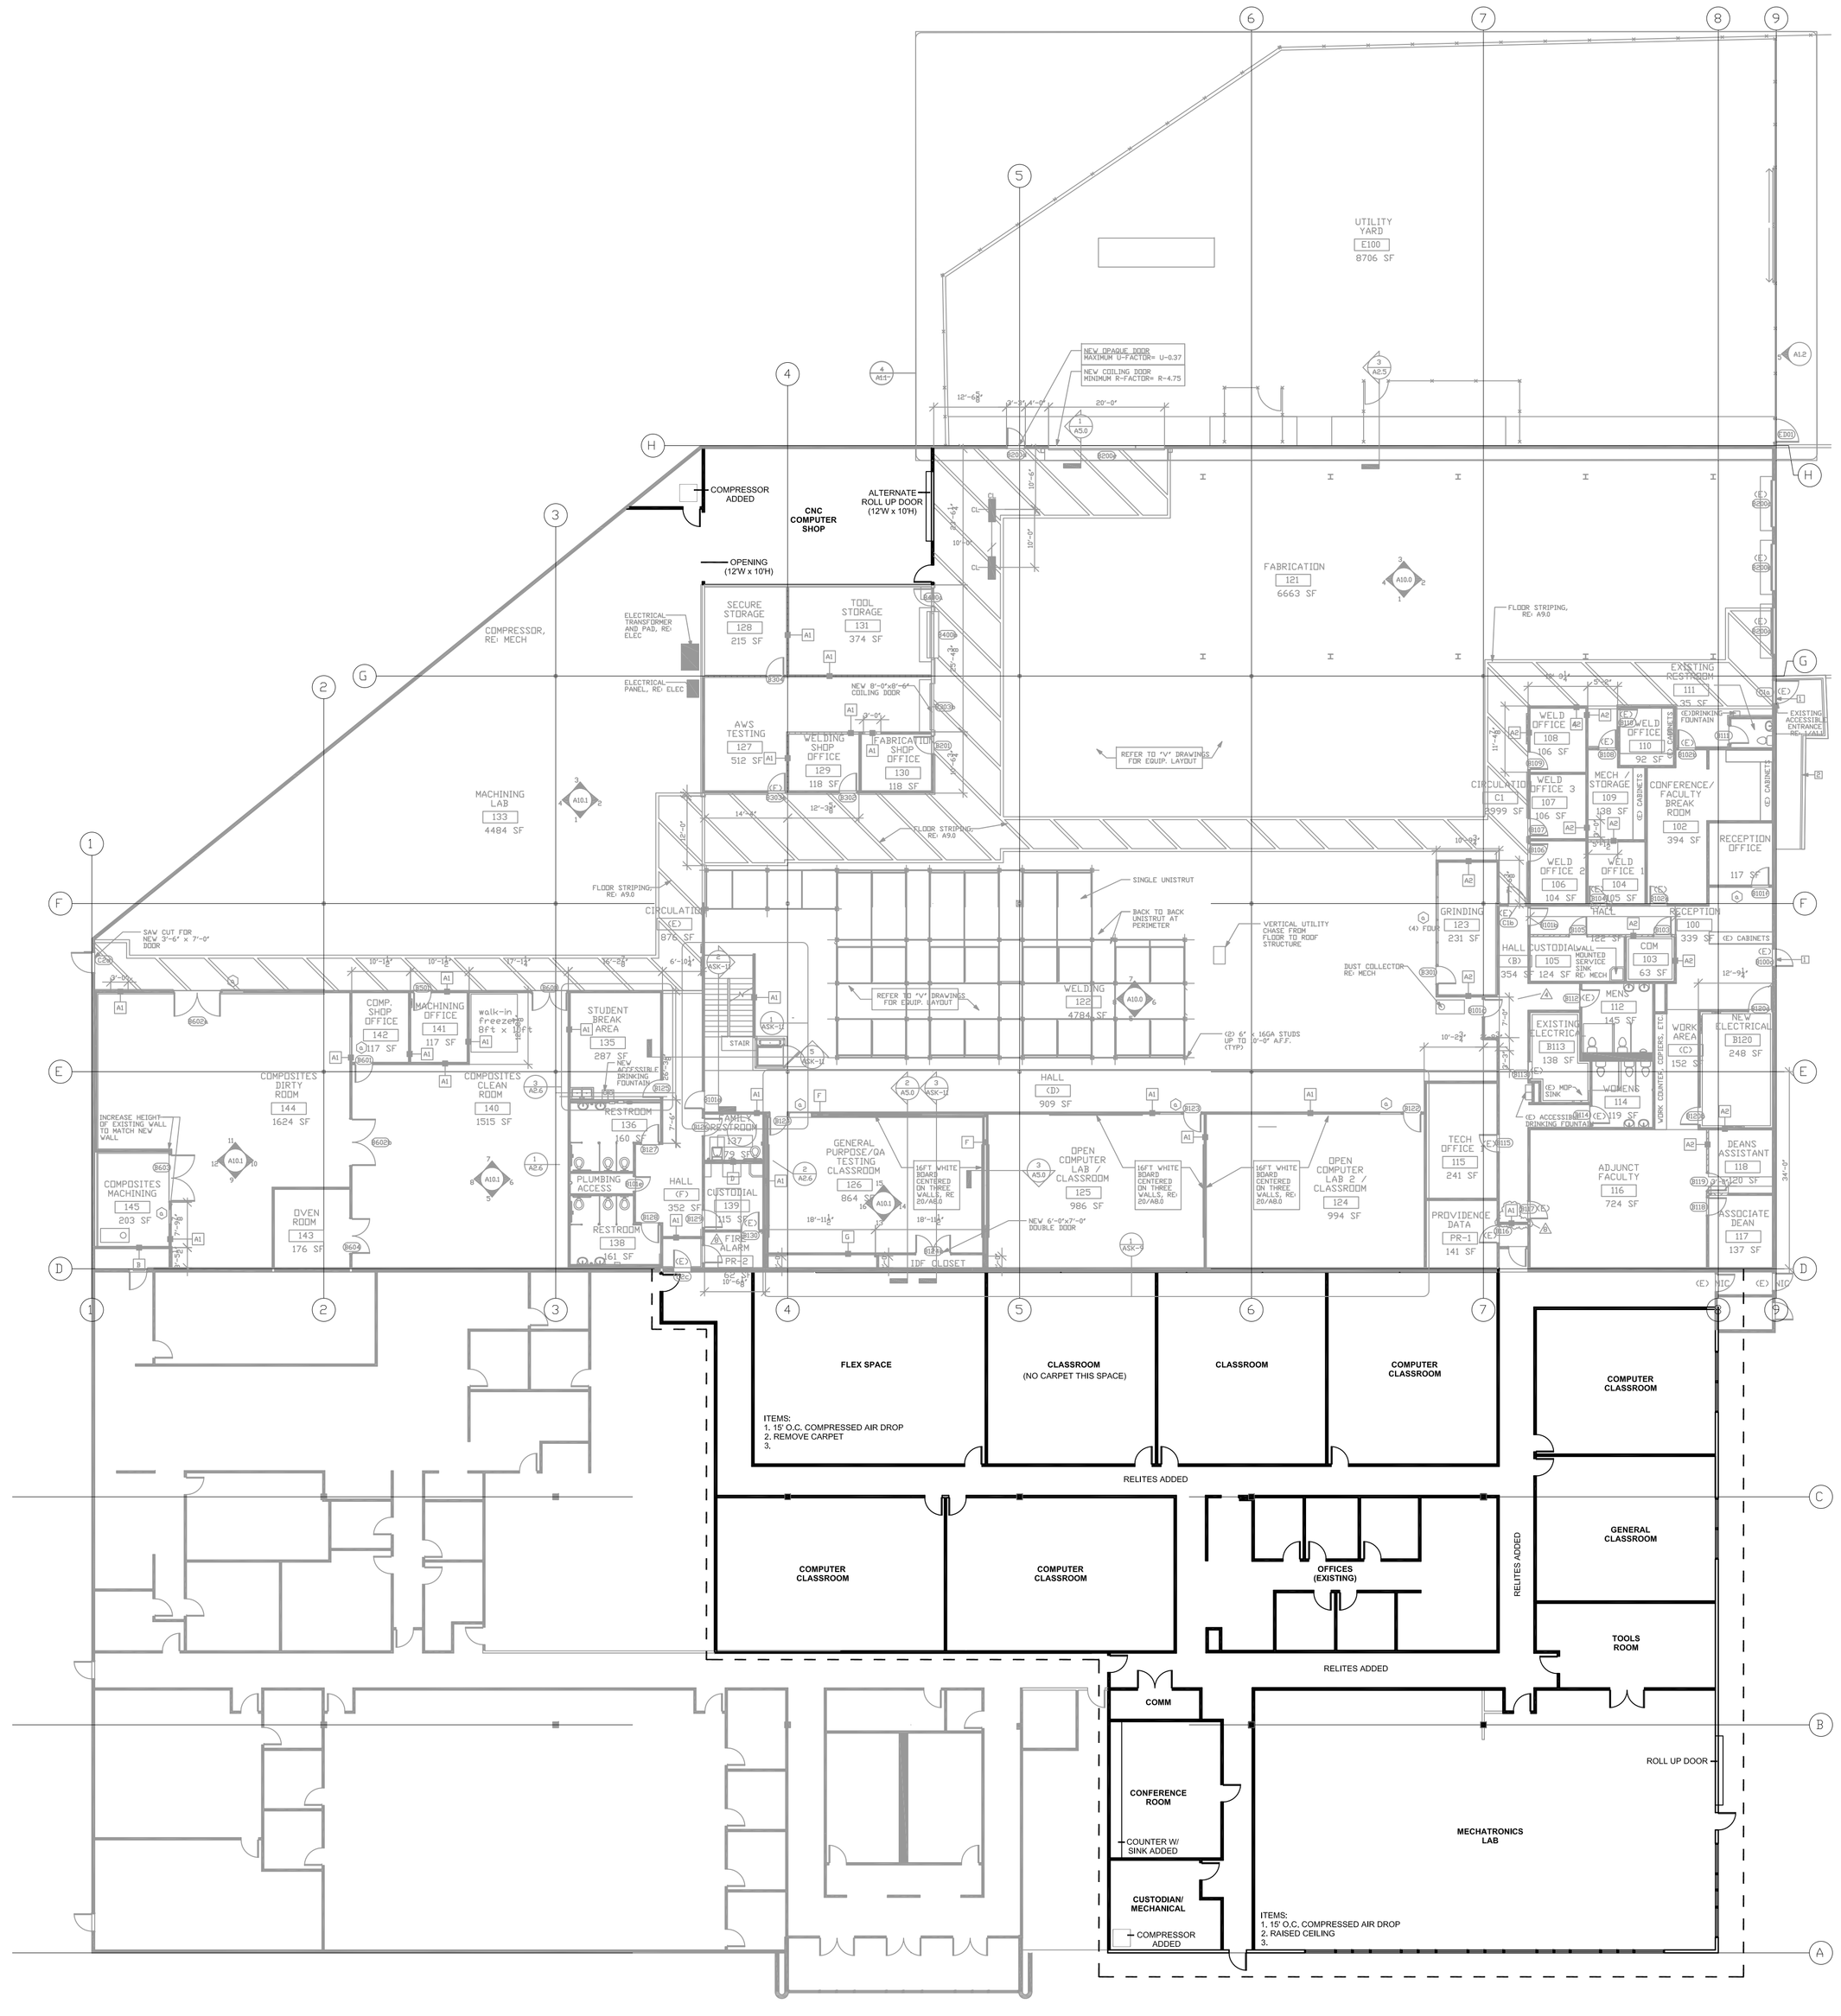

1 FLOOR PLAN
1/16" = 1'-0"

NORTH

1011 SW Klickitat Way
Suite 208
Seattle, WA 98134-1162
tel: 206.721.0061
fax: 206.721.0062
Osborn Architects Inc, PS

EVERETT COMMUNITY COLLEGE

AMTEC PHASE II
EVERETT COMMUNITY COLLEGE
2000 Tower St
Everett, WA 98201

Project No.

Submission/Revisions:

#	date	description	by	chk

Dwg. Scale:

Sheet Title:

Sheet No.

©copyright 2015