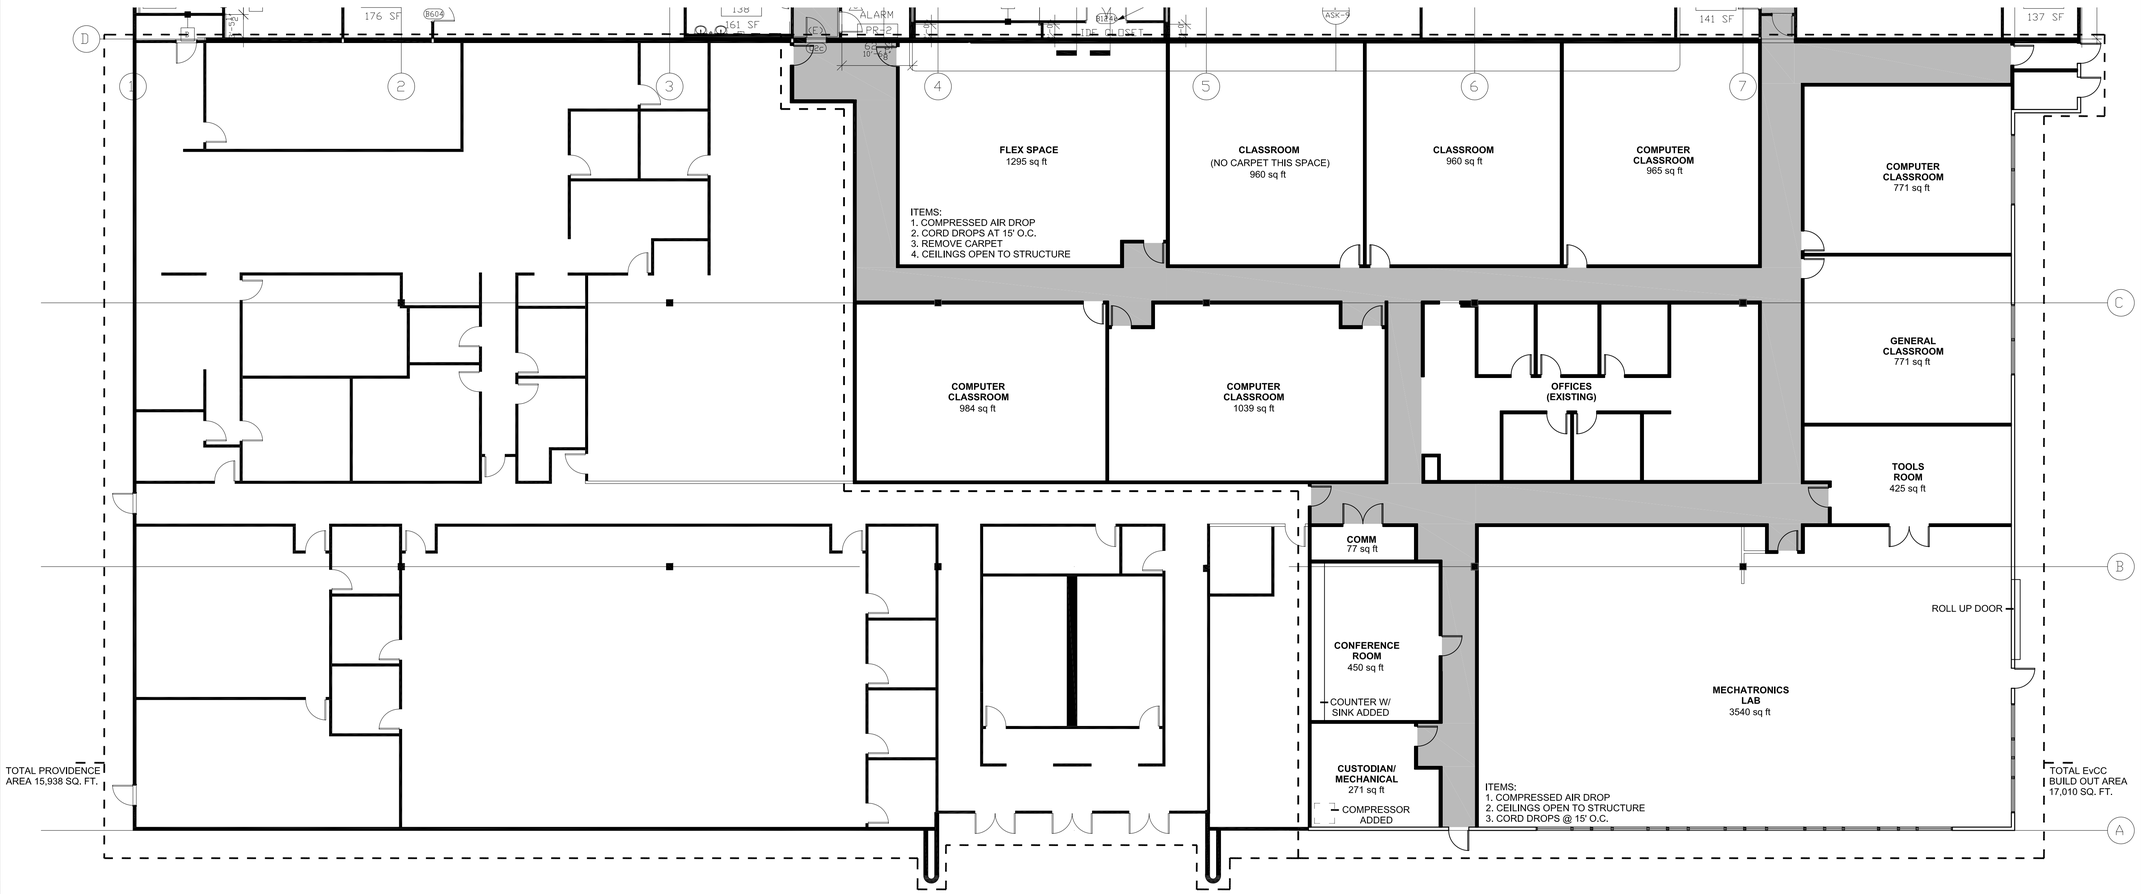

1 / A1.0 BUILD OUT FLOOR PLAN

SCALE: 3/32" = 1'-0"

NORTH

NOTE: TOTAL EvCC BUILD OUT AREA 17,010 SQ FT

NOTE: TOTAL PROVIDENCE AREA 15,938 SQ FT

1011 SW Klickitat Way
Suite 208
Seattle, WA 98134
Tel: 206.631.8442

Osborn Architects Inc, PS

AMTEC PHASE II

EVERETT COMMUNITY COLLEGE

2000 Tower St

Everett, WA 98201

Project No.

Submission/Revisions:

#	date	description	by	chk

Dwg. Scale:

Sheet Title:

Build - Out

Sheet No. A1.0

©copyright 2015