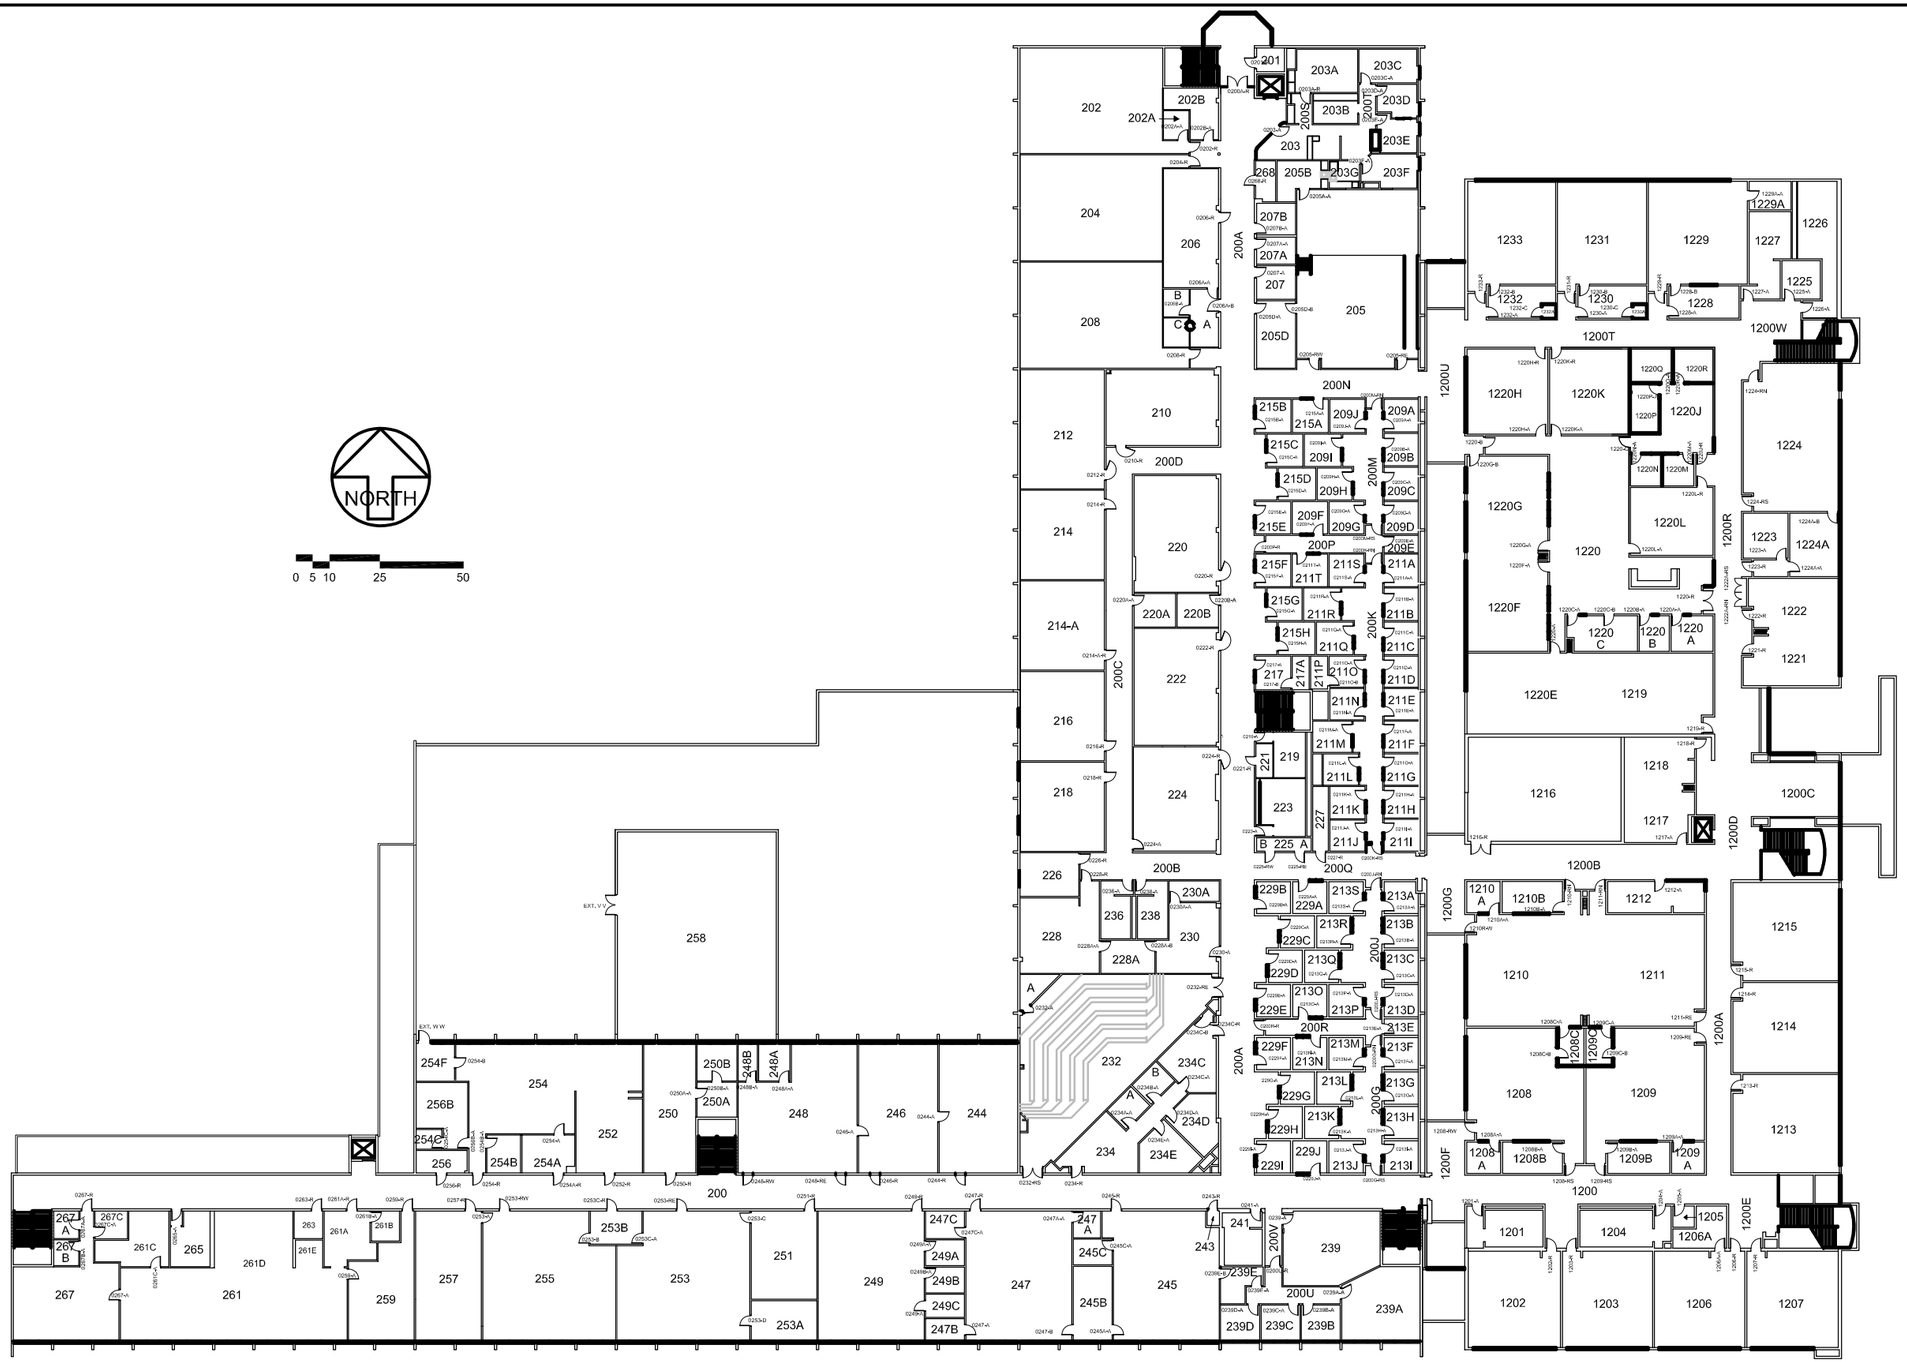

SPOKANE COMMUNITY COLLEGE – 1810 N. GREENE STREET
BUILDING No. 1 – SECOND LEVEL

FLOOR GSF	110,602
DATE:	10-15-13
DWG.NO:	SC-1-1